West Smith Street Typical Section

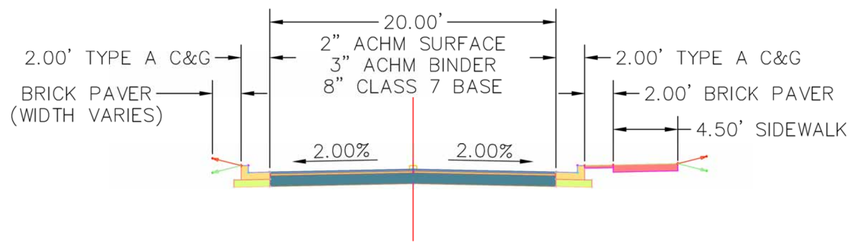

East Smith Street Typical Section

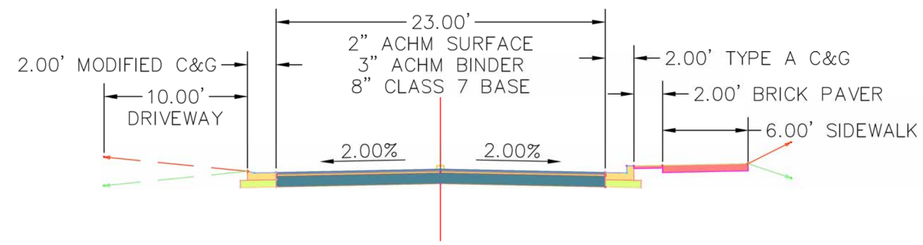

Spencer Street Typical Section

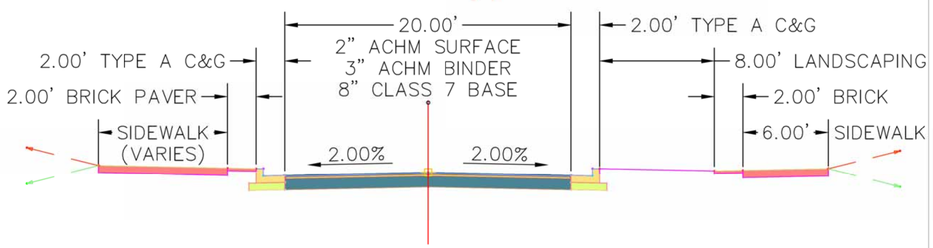

Spencer Street Typical Section (with parking)

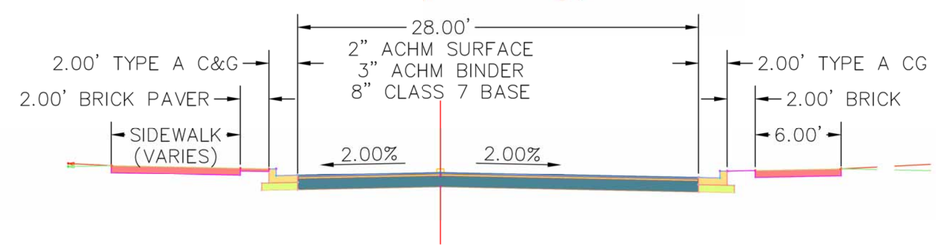

CITY OF CONWAY
STREET & ENGINEERING
DEPARTMENT
100 EAST ROBINS ST
CONWAY, AR 72032
501-450-6165

SMITH & SPENCER ROADWAY RECONSTRUCTION CONWAY, ARKANSAS

No.	Revision/Issue	Date

SHEET NAME

TYPICAL SECTIONS

Job # 16-105	Sheet 1
Date 10/31/2016	
Scale 1"=5'	

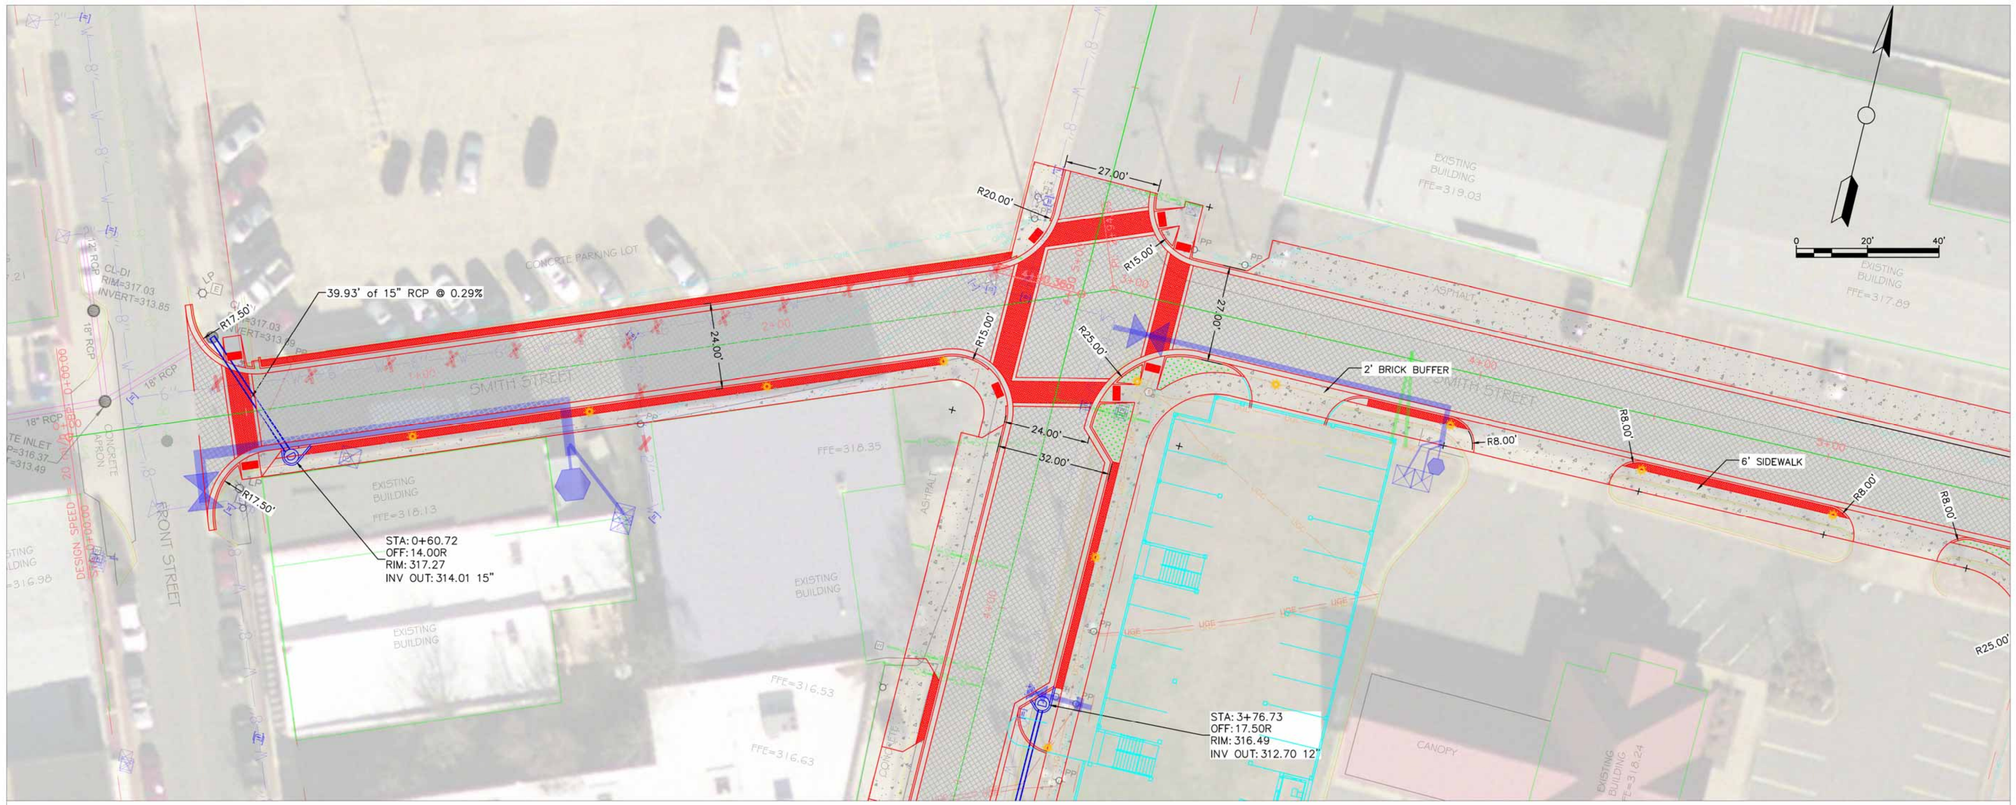

SMITH STREET PROFILE

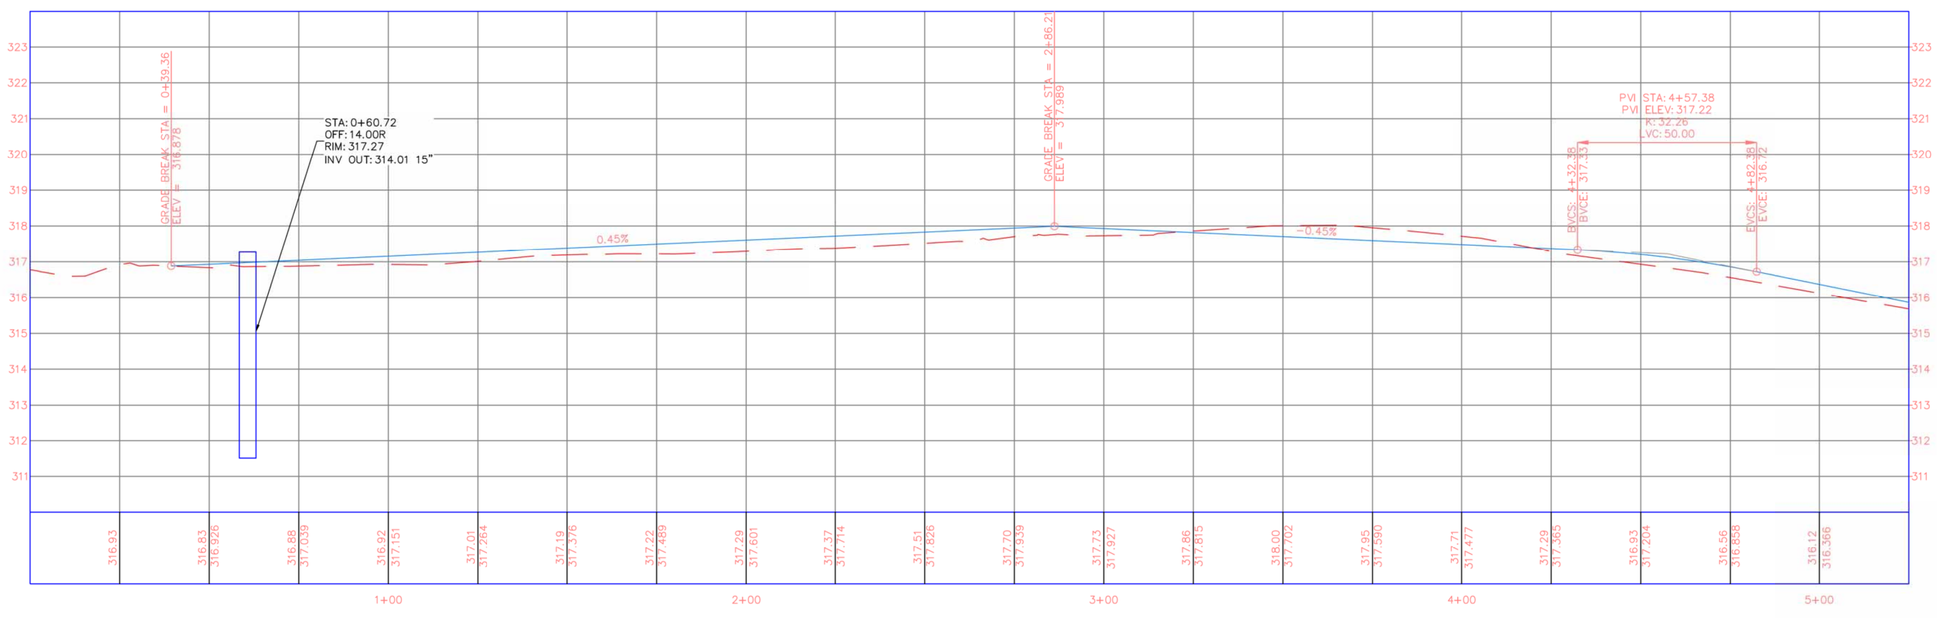

CITY OF CONWAY
STREET & ENGINEERING
DEPARTMENT
100 EAST ROBINS ST
CONWAY, AR 72032
501-450-6165

SMITH & SPENCER ROADWAY RECONSTRUCTION CONWAY, ARKANSAS

No.	Revision/Issue	Date

SHEET NAME

PLAN & PROFILE
SMITH STREET
WEST SIDE

Job # 16-105	Sheet 2
Date 10/31/2016	
Scale 1"=20'	

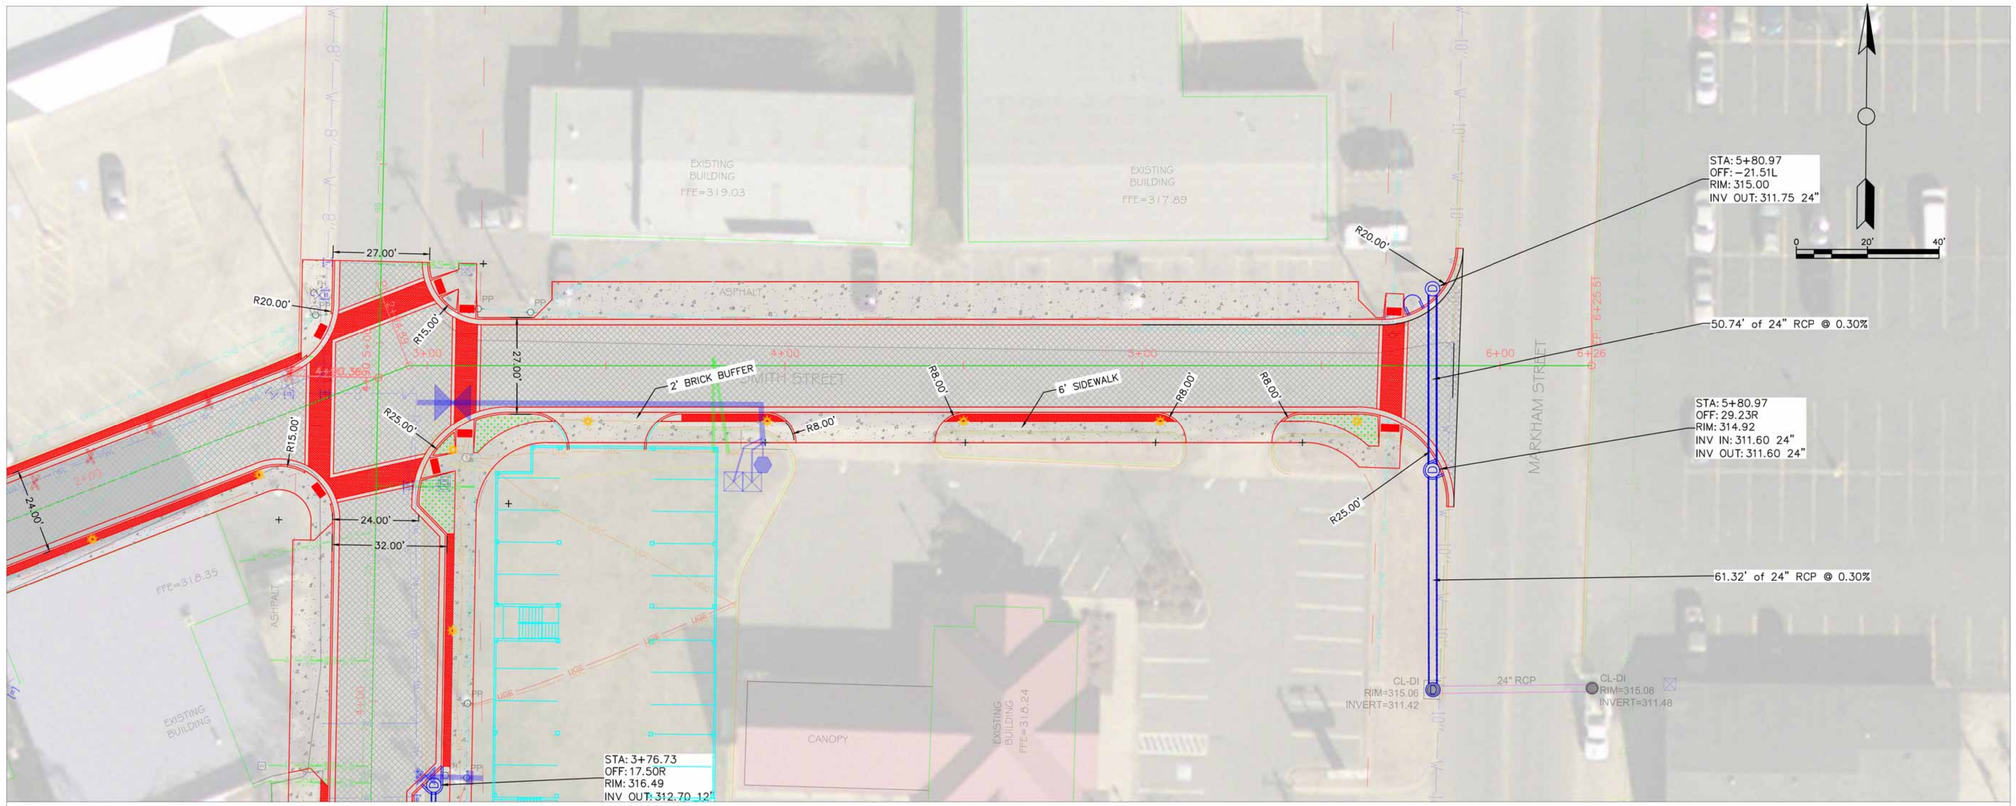

SMITH STREET PROFILE

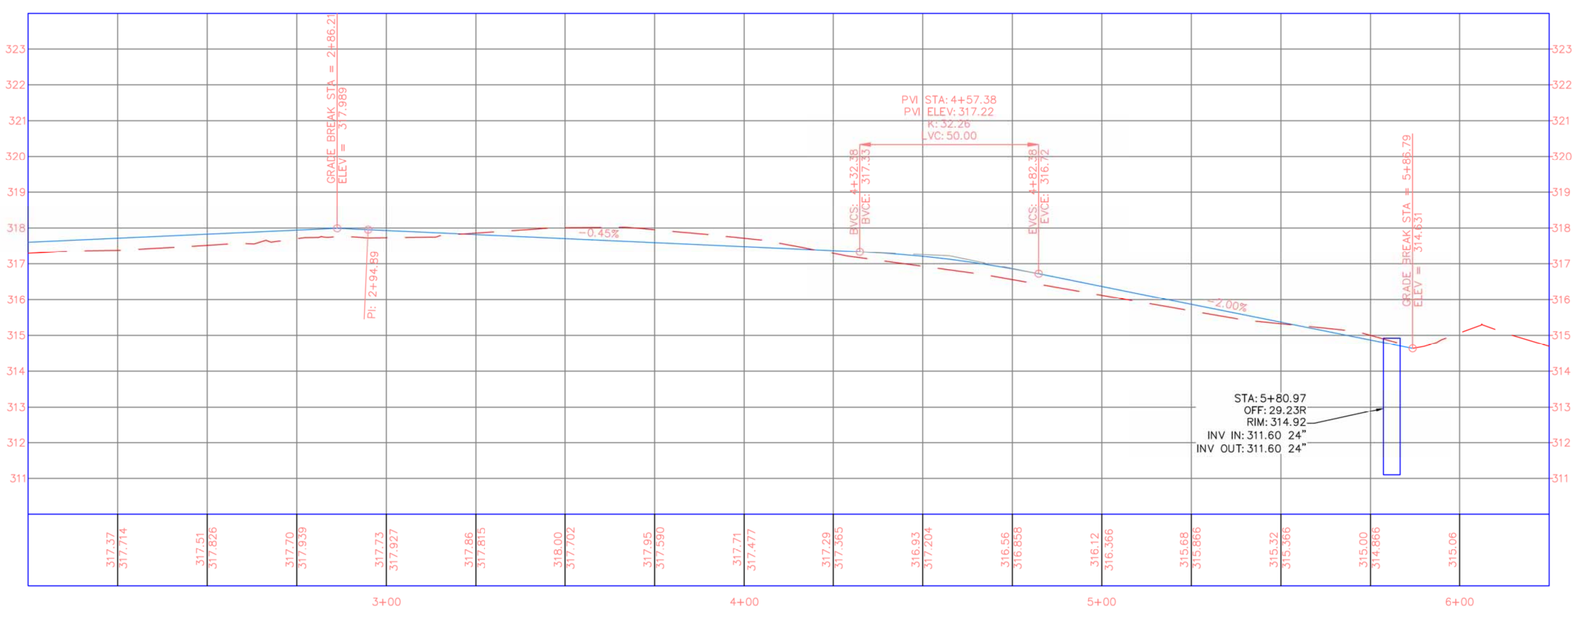

CITY OF CONWAY
STREET & ENGINEERING
DEPARTMENT
100 EAST ROBINS ST
CONWAY, AR 72032
501-450-6165

SMITH & SPENCER ROADWAY RECONSTRUCTION CONWAY, ARKANSAS

No.	Revision/Issue	Date

SHEET NAME

PLAN & PROFILE
SMITH STREET
EAST SIDE

Job # 16-105	Sheet 3
Date 10/31/2016	
Scale 1"=20'	

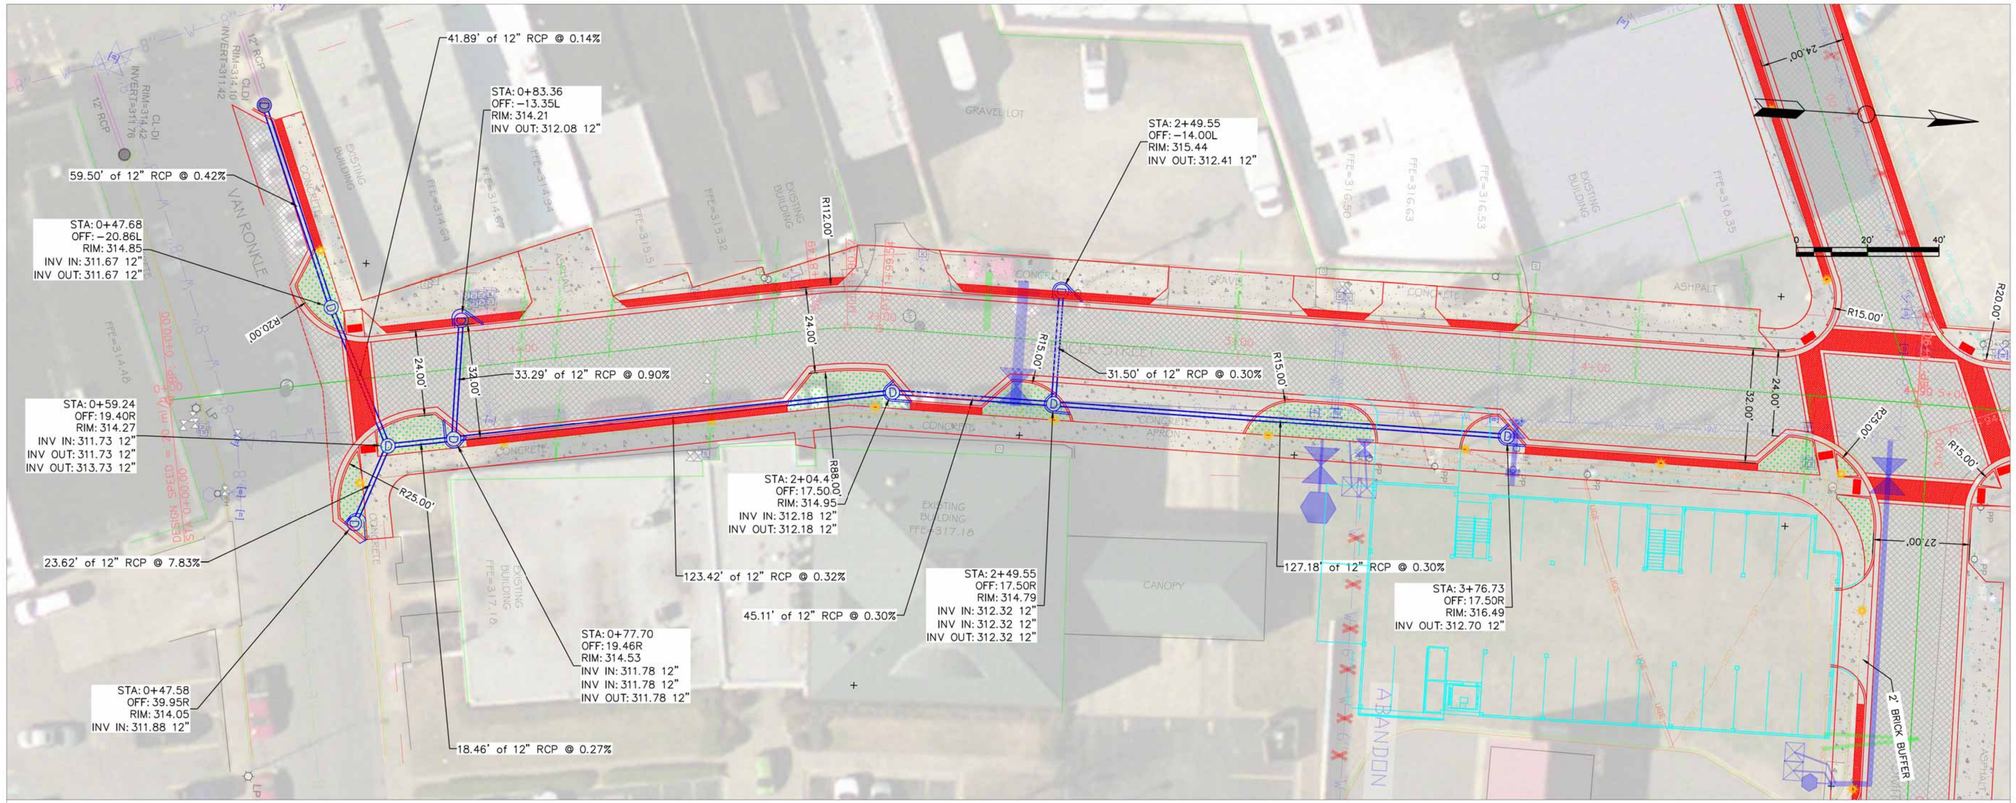

SOUTH SPENCER STREET PROFILE

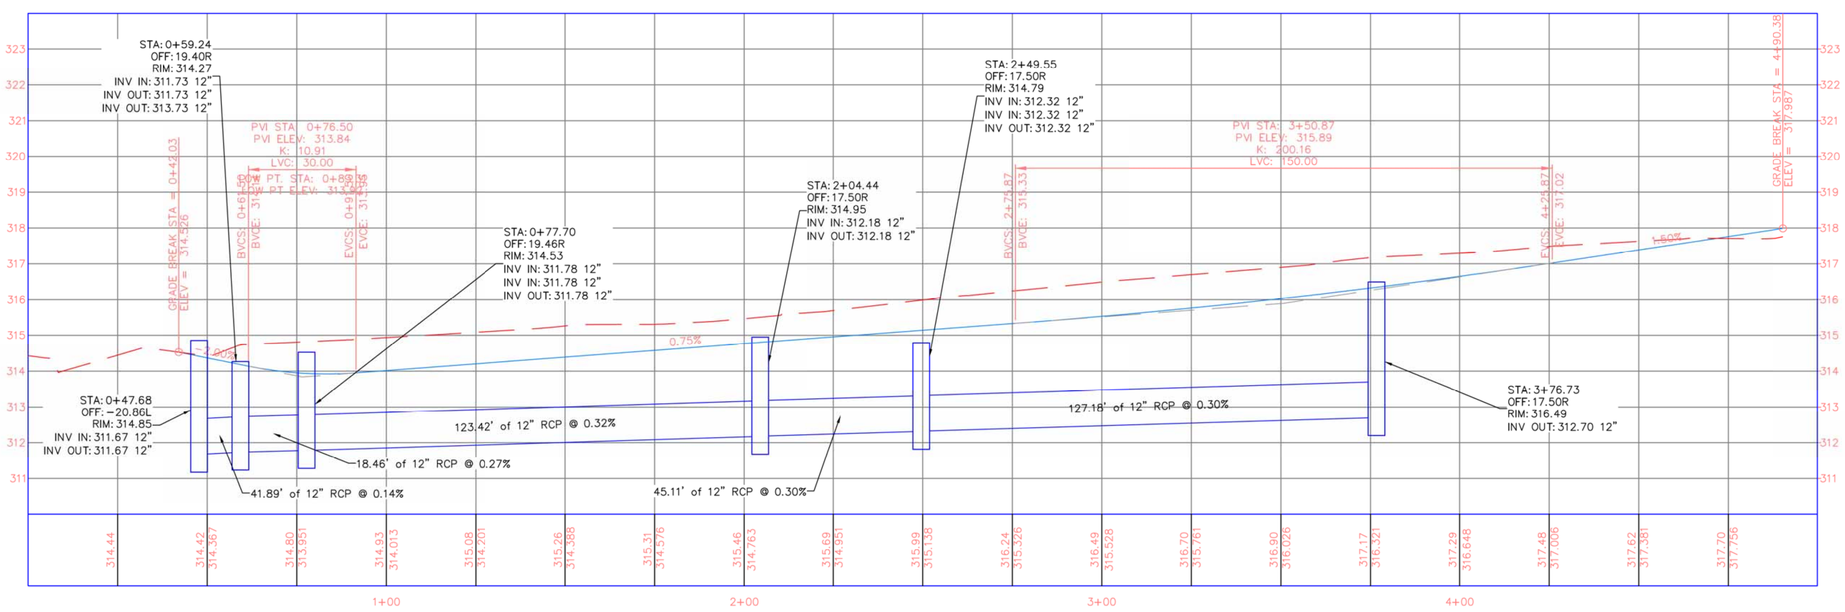

CITY OF CONWAY
STREET & ENGINEERING
DEPARTMENT
100 EAST ROBINS ST
CONWAY, AR 72032
501-450-6165

SMITH & SPENCER ROADWAY RECONSTRUCTION CONWAY, ARKANSAS

No.	Revision/Issue	Date

SHEET NAME

PLAN & PROFILE
SPENCER STREET
SOUTH SIDE

Job # 16-105	Sheet 4
Date 10/31/2016	
Scale 1"=20'	